Vectorworks Educational Version

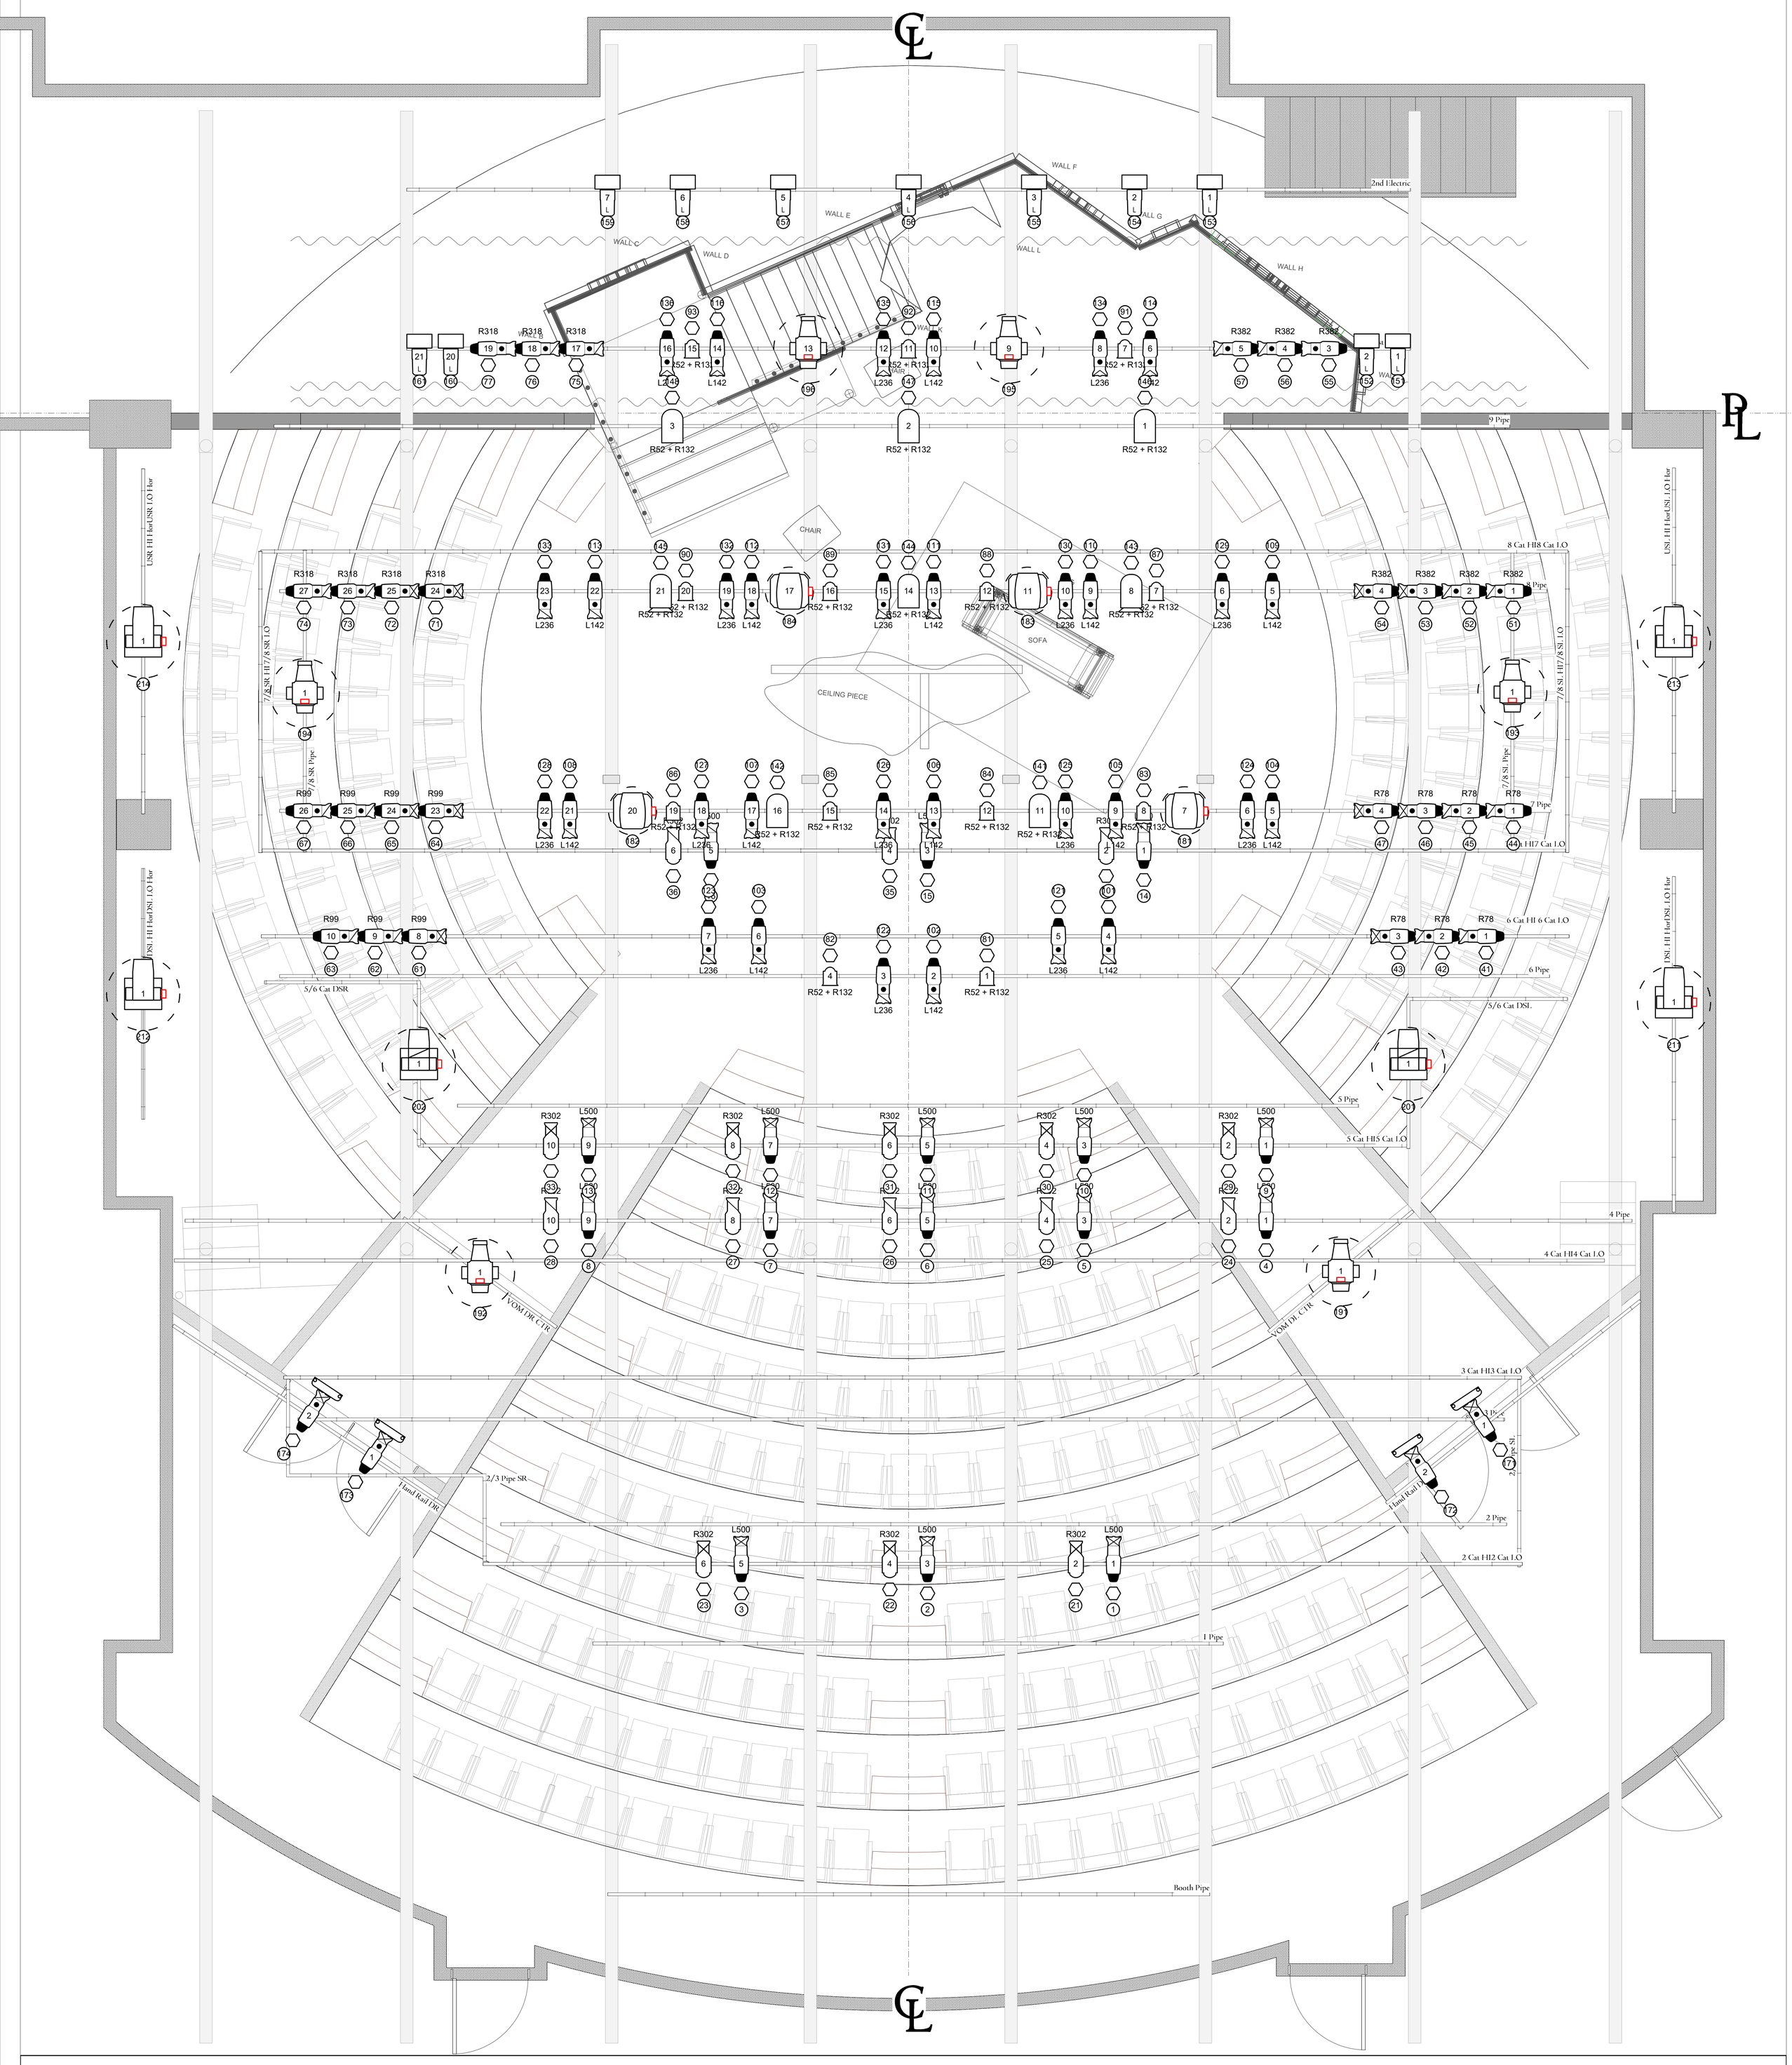

KEY

R132 — COLOR
BARREL
GOBO
5 — UNIT NUMBER
WATTAGE
25 — DIMMER
10 — CHANNEL

ETC Source 4 19deg 750 W
ETC Source 4 36deg 750 W
ETC Source 4 LED2LS Cyclight
USITT PAR64-NSP
Altman Alt6x12
Barndoor 10in
Varilite VLX Wash
Varilite VL-1000 TSD
Varilite VL-2000 Spot
Varilite VL-2500 Spot
ETC Source 4 26deg 750 W
ETC Source 4 50deg 750 W
USITT PAR64-MFL
Altman 6in Fresnel
Altman Alt6x12
Wybron CXI

NOTES

Dimensions are mirrored on pipe if not otherwise noted

THE WHIPPING MAN

Lighting Plot

SCALE: 1/2"=1' 0"

REVISED: 10/16/2024

RAYMOND HODGES THEATRE

DIRECTOR: BJ Wilkinson
LIGHTING DESIGN: Wyatt Moffett
COSTUME DESIGN: BJ Wilkinson
SCENIC DESIGN: BJ Wilkinson
SOUND DESIGN: N/A
TECHNICAL DIRECTOR: N/A

PAGE -1- OF 1

vcuarts | theatre

Vectorworks Educational Version